SAMPLE SITE PLAN

Example Only, Not for Submittal

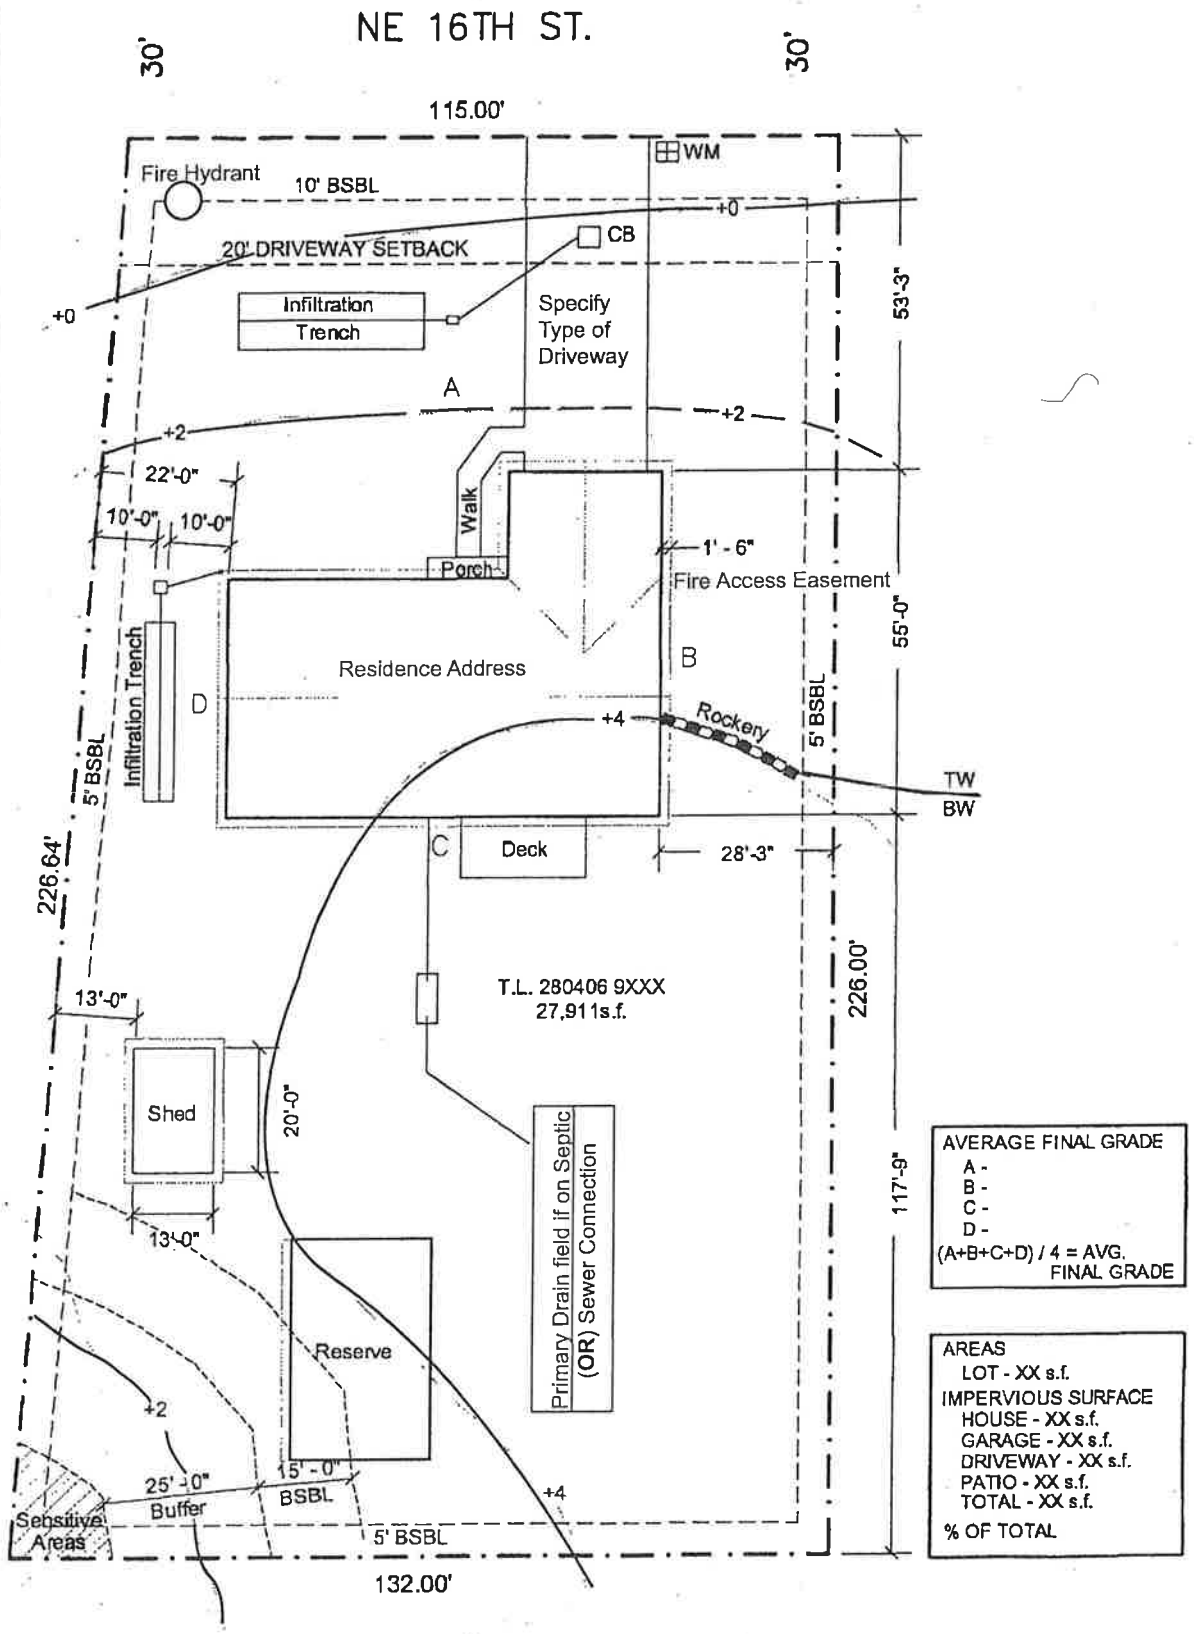

KENT WASHINGTON

City of Kent Permit Center

SITE PLAN Residence Address

SCALE 1"=20'

North

cdpc2882 20/26/07